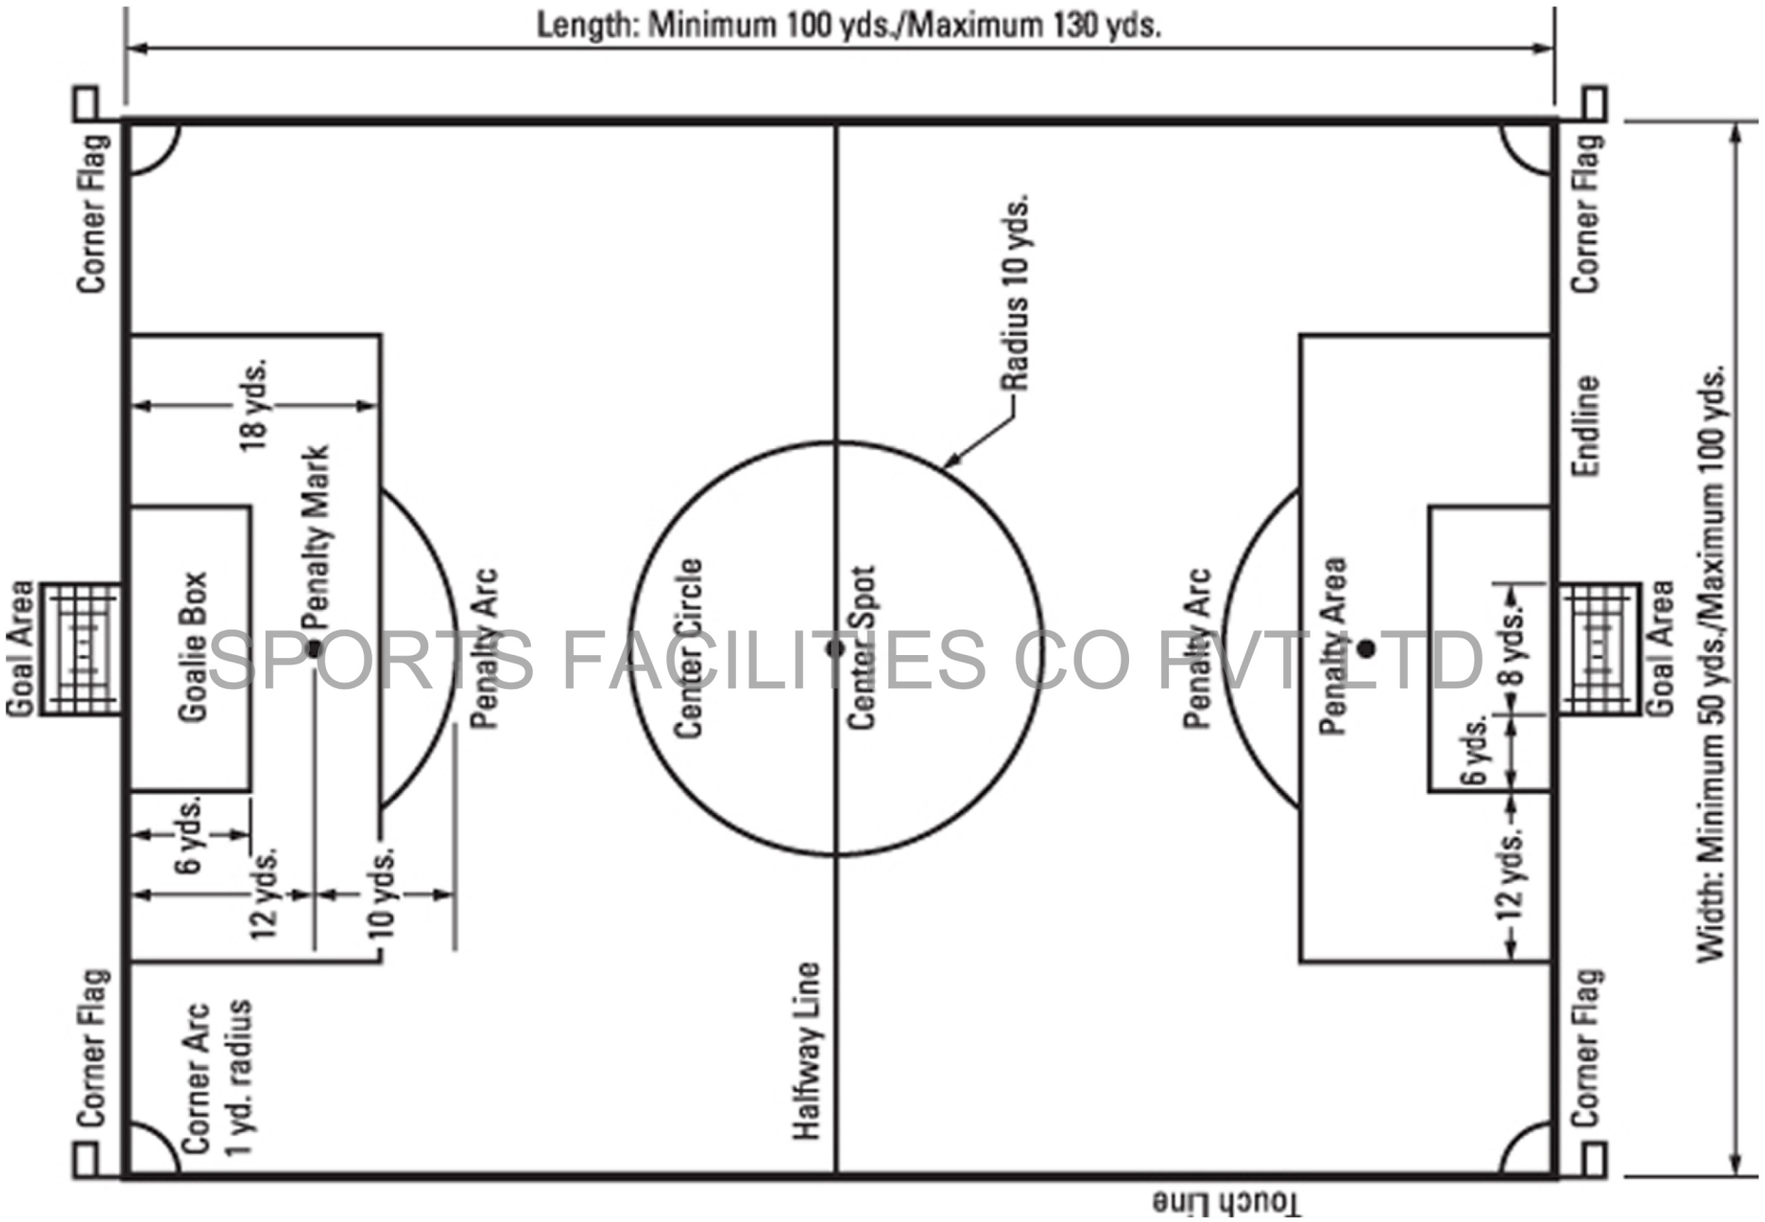

SPORTS FACILITIES CO PVT LTD

LAYOUT OF THE FOOTBALL GROUND

ALL DIMENSIONS ARE IN yards

SPORTS FACILITIES CO. PRIVATE LIMITED.
A-4014 BHANDUP INDUSTRIAL ESTATE
BHANDUP MUMBAI-400078.
INDIA

DRAWN BY:- AQSA	DATE:-
CHECKED BY:-MVG	DATE:-
APPROVED BY:-MVG	DATE:-
SCALE:- N.T.S.	

DRG. NO.:- Football Ground

THIS IS THE PROPERTY OF SPORTS FACILITIES CO.PVT.LTD.AND MAY NOT WITHOUT OR CONSENT BE UTILIZED, COPIED,REPRODUCES, TRANSMITTED OR COMMUNICATED TO A THIRD PARTY.